FIRST FLOOR

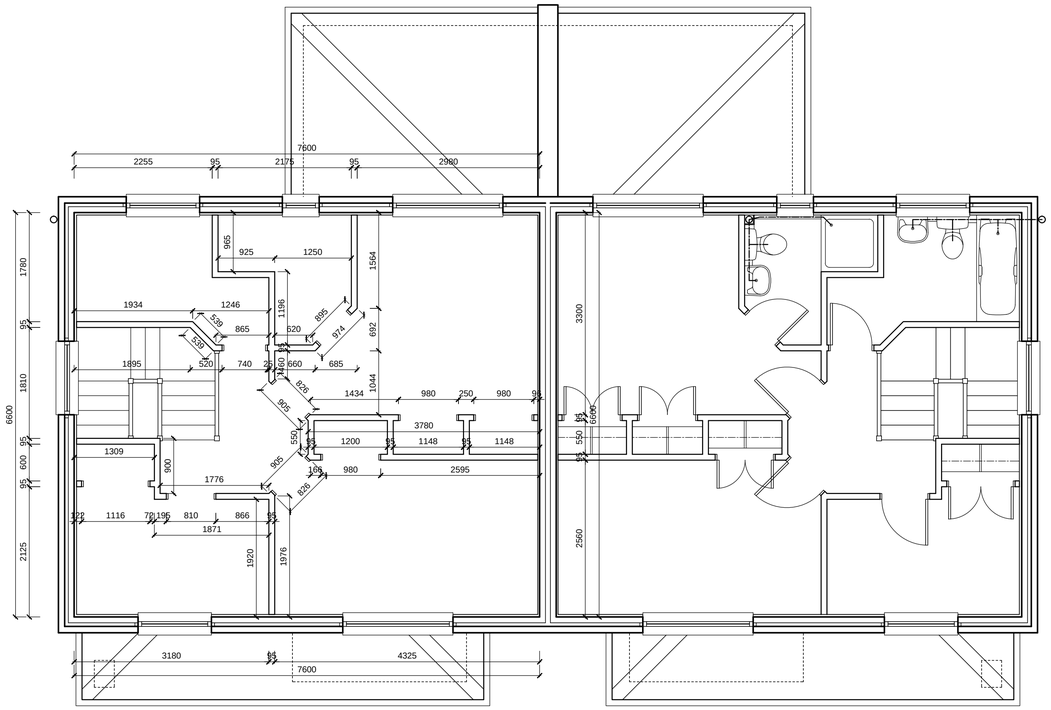

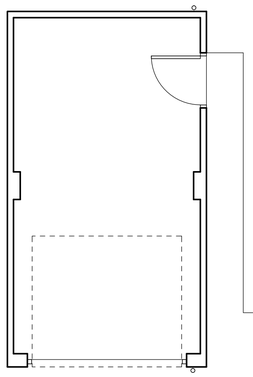

GROUND FLOOR

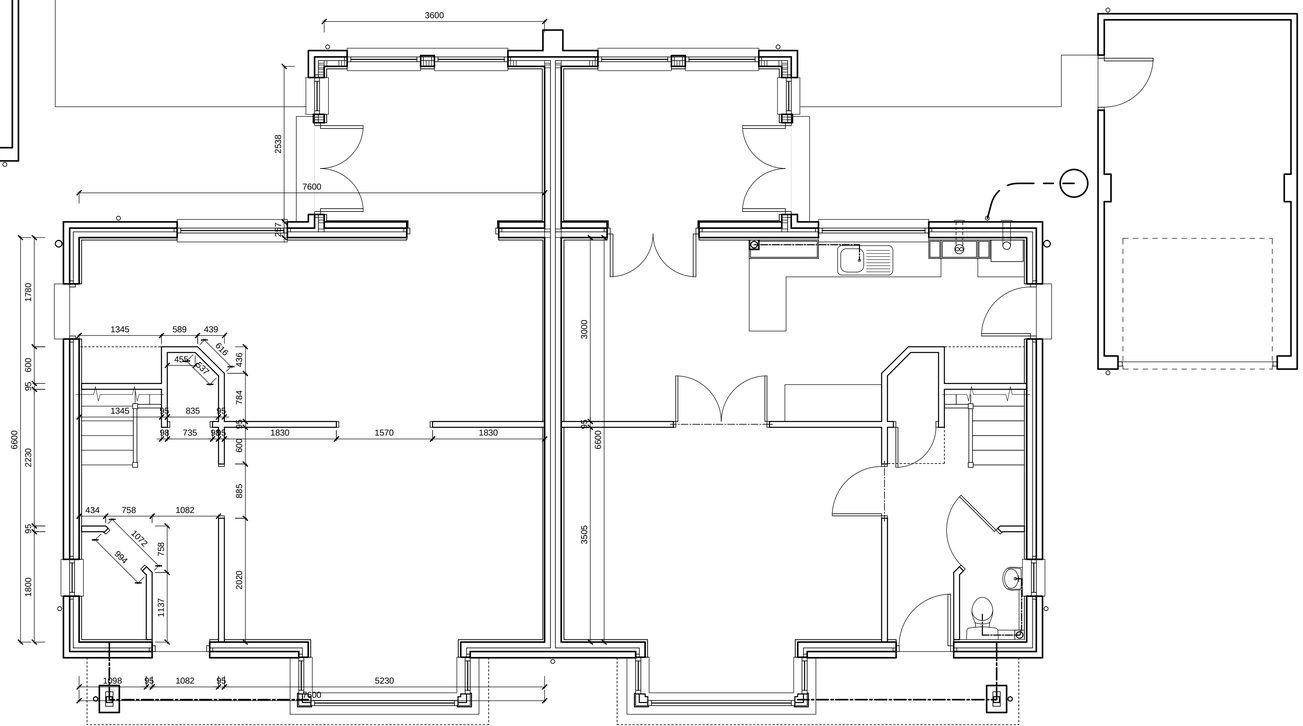

NOTES

AMENDMENTS

PROJECT

PLOTS 32 & 33
MEADOW GRANGE
BERWICK UPON TWEED
TD15

CLIENT

TITLE

DIMENSIONS

G M CRAIG
Building Contractor

THE WORKSHOP
SPITTAL
BERWICK UPON TWEED
TD15 1QX

tel 01289 304409 - fax 01289 302124
www.gmcraig.com

SCALE 1:50

DATE OCTOBER 2016

DRAWING NUMBER

M-32 & 33-08